


BOUNCEX

Floor 74

1 World Trade Center

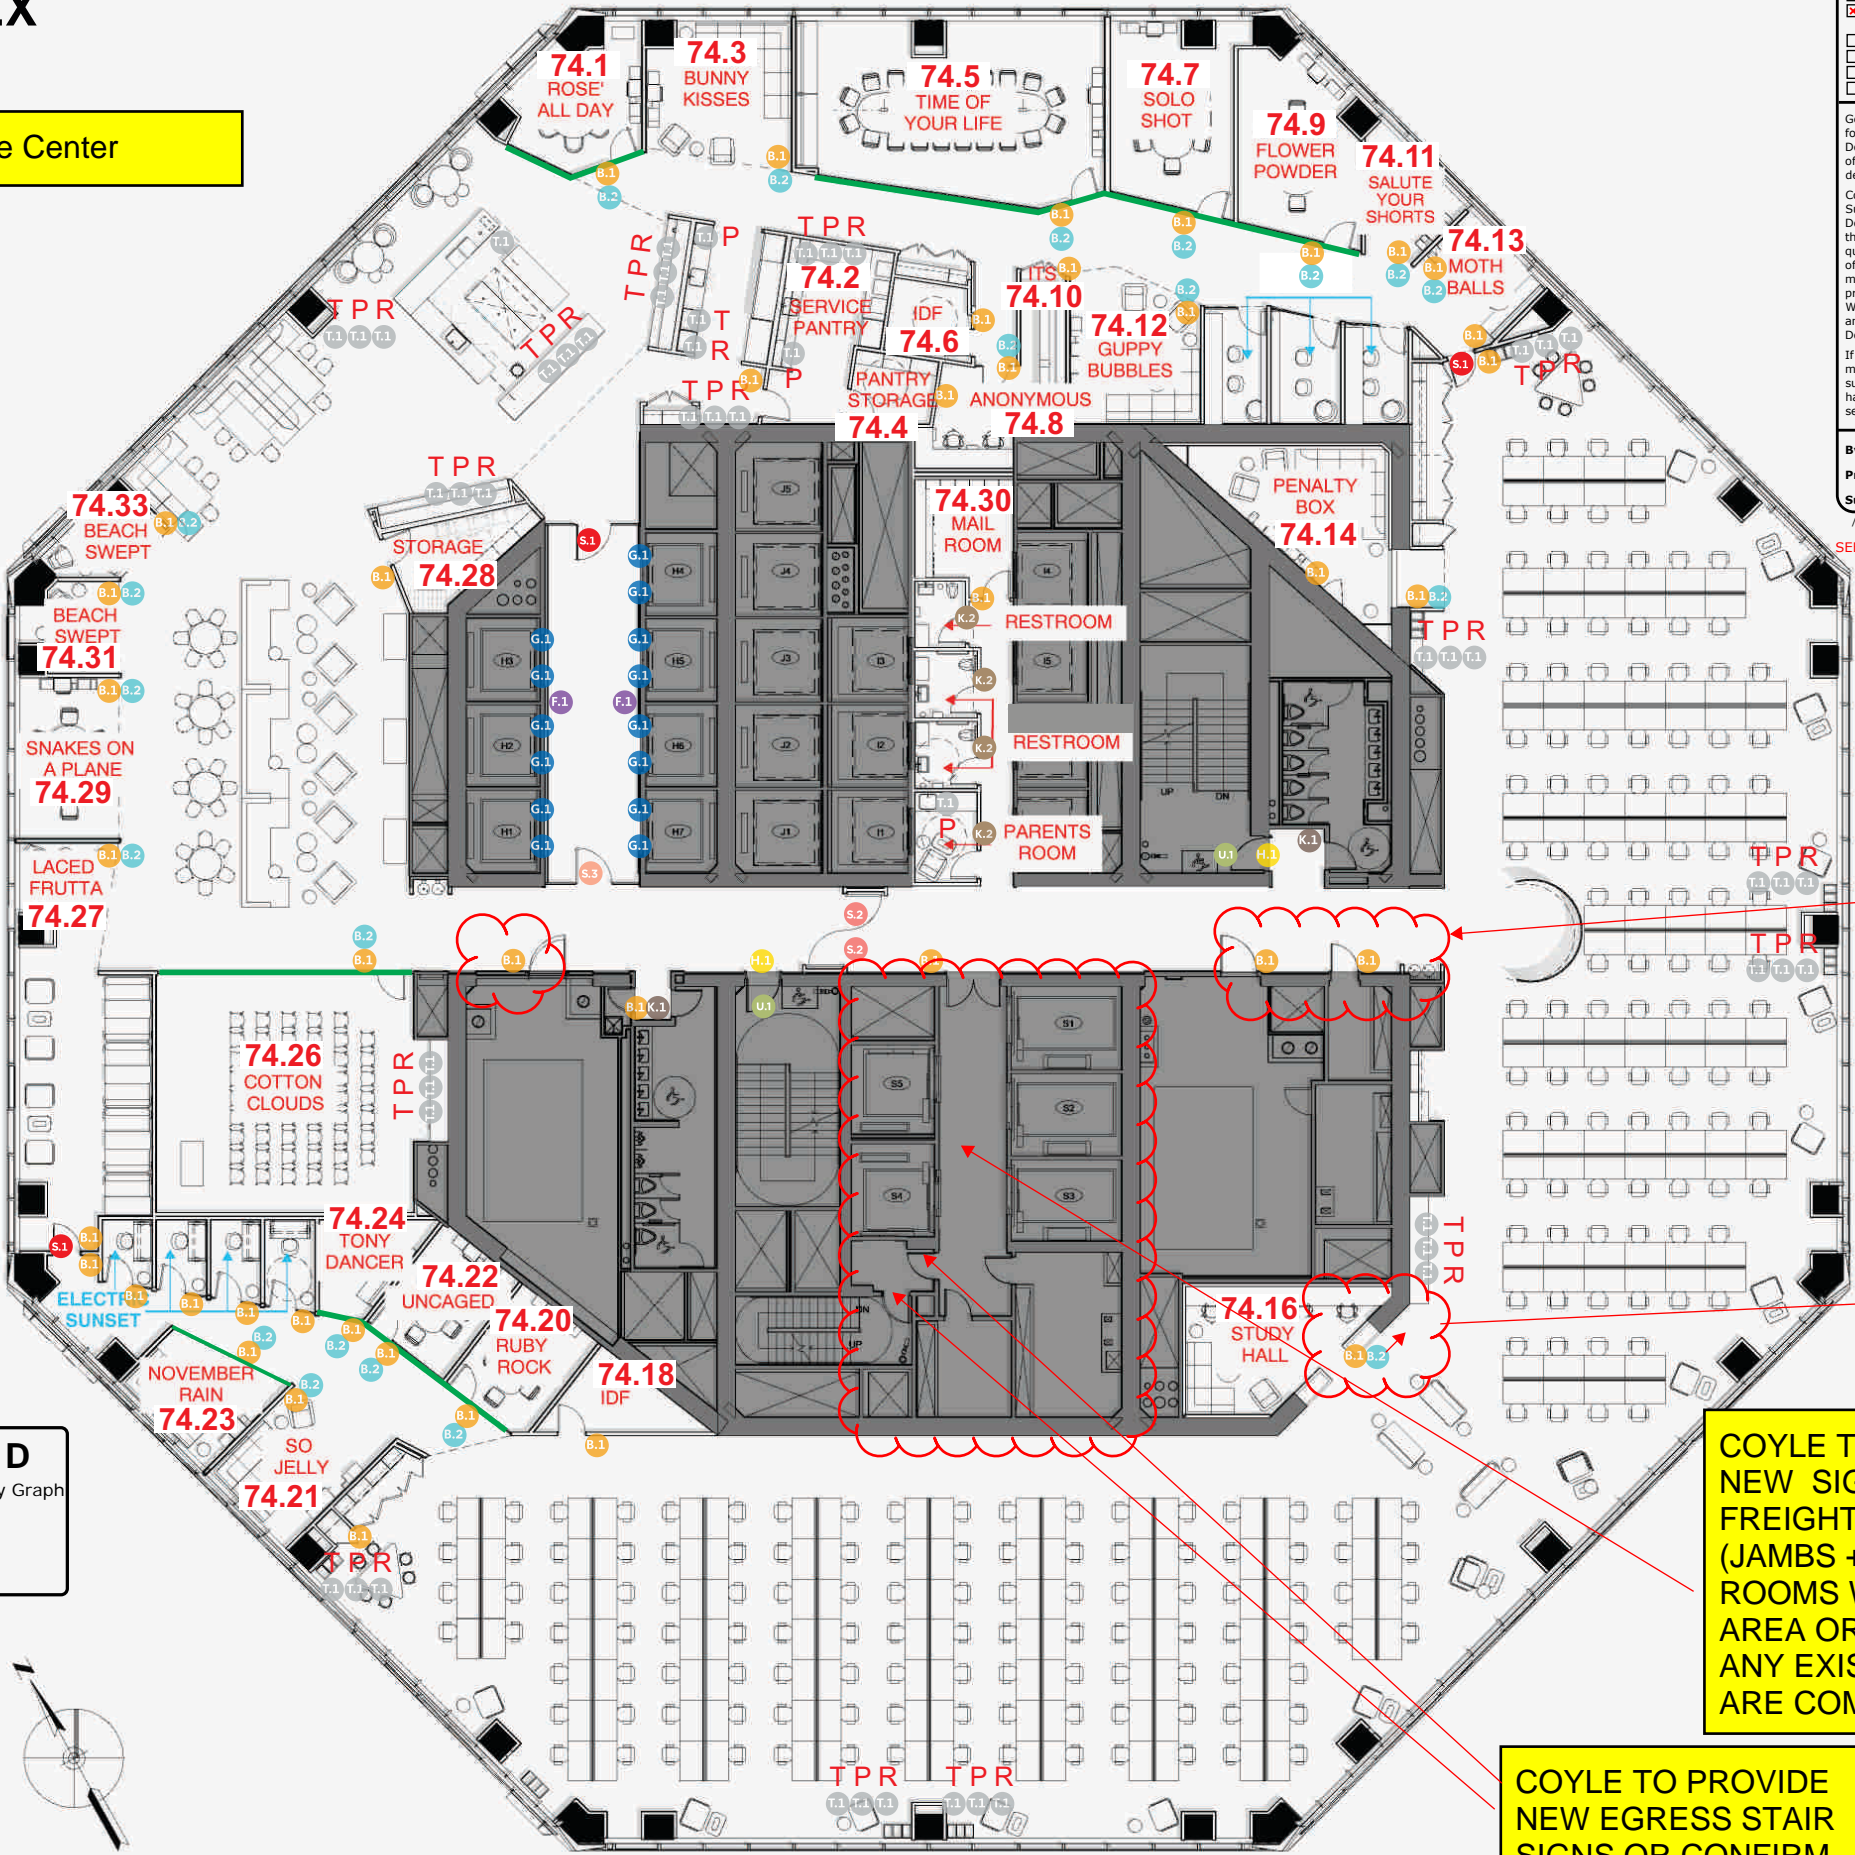

Gensler

SUBMITTAL REVIEW

☐ NO EXCEPTIONS TAKEN.

☒ MAKE CORRECTIONS AS NOTED. Resubmittal not required unless Contractor cannot comply with corrections noted.

☐ REVISE AS NOTED AND RESUBMIT.

☐ RESUBMIT PROPERLY. Submittal not reviewed for reasons noted.

☐ NOT REVIEWED. Submittal not required by Contract Documents.

☐ RECEIVED FOR CLIENT'S RECORD ONLY. Submittal not reviewed.

Gensler has reviewed this Submittal, but only for the purpose of checking for conformance with the design intent expressed in the Contract Documents. Gensler's action on a specific item does not indicate approval of an assembly of which the item is a component, nor of an item as delivered and installed if it does not conform to the Contract Documents.

Contractor is responsible for checking for deviations between this Submittal and differing information or conditions in the Contract Documents and field conditions; for determining or substantiating the accuracy and completeness of other details such as dimensions and quantities; for substantiating instructions for installation or performance of equipment or systems designed by Contractor; for construction means, methods, techniques, schedules, sequences, procedures, and fabrication processes; for errors and omissions in Submittals; for coordination of the Work of the trades, safety precautions and performing the Work in a safe and satisfactory manner and in conformance with the Contract Documents.

If more than one submittal review stamp appears on this Submittal, the most stringent action and notations thereon apply. Signature of a submittal review stamp by Gensler or a consultant does not imply that it has reviewed work not within its professional discipline or scope of services.

v1 3/2012

By: 3761/ A. Strom

Date: Wed May 01, 2019

Project No: 06.1979.700

Submittal: BOUNCEX_SignLocation Plans R3_190426

//gensler.ad/Projects/06/06.1979.700/Documentation/6/65/20190429 Coyle Signage sh

SEE NOTES ON SIGN LOCATION PLANS + SIGNAGE SHOPS

GENERAL NOTE FOR CONCRETE CORE WALLS: COYLE TO COORDINATE SIGN INSTALL FOR AFTER ART MURALS ARE COMPLETED

SHIFT SIGN TO THE RIGHT, SO NOT AT LOW PARTITION

COYLE TO PROVIDE NEW SIGNS FOR FREIGHT ELEVATORS (JAMBS + EGRESS MAP)+ ROOMS WITHIN FREIGHT AREA OR CONFIRM THAT ANY EXISTING SIGNS ARE COMPLIANT

COYLE TO PROVIDE NEW EGRESS STAIR SIGNS OR CONFIRM THAT ANY EXISTING SIGNS ARE COMPLIANT

SIGN TYPES

- B.1

ROOM ID
- B.2

ROOM THEME
- D.1

PRIVACY

ON HOLD
- F.1

ELEVATOR EGRESS
- G.1

ELEVATOR JAMB
- H.1

EGRESS STAIR ID
- K.1

RESTROOM ID
- K.2

ALL GENDER RESTROOM
- R.1

AREA OF RESCUE ID
- S.1

PUSH PULL PT01
- S.2

PUSH PULL PT04
- S.3

PUSH PULL PT05
- T.1

TRASH/RECYCLING SIGNS
- U.1

STAIRWELL VINYL LOGO

RECEIVED

From: Coyle & Company Graph

By: 3761/ A. Strom

Date: 4/26/2019

Gensler

NOTE: THIS WAS SUBMITTED BY COYLE AS PART OF THE SHOP DRAWINGS FOR "SIGN LOCATION PLANS". NEXT REVISION, COYLE SHOULD INCLUDE A TITLE BLOCK TRACKING ISSUANCE DATES

BOUNCEX

Floor 75

1 World Trade Center

Gensler

SUBMITTAL REVIEW

☐ NO EXCEPTIONS TAKEN.

☒ MAKE CORRECTIONS AS NOTED. Resubmittal not required unless Contractor cannot comply with corrections noted.

☐ REVISE AS NOTED AND RESUBMIT.

☐ RESUBMIT PROPERLY. Submittal not reviewed for reasons noted.

☐ NOT REVIEWED. Submittal not required by Contract Documents.

☐ RECEIVED FOR CLIENT'S RECORD ONLY. Submittal not reviewed.

Gensler has reviewed this Submittal, but only for the purpose of checking for conformance with the design intent expressed in the Contract Documents. Gensler's action on a specific item does not indicate approval of an assembly of which the item is a component, nor of an item as delivered and installed if it does not conform to the Contract Documents.

Contractor is responsible for checking for deviations between this Submittal and differing information or conditions in the Contract Documents and field conditions; for determining or substantiating the accuracy and completeness of other details such as dimensions and quantities; for substantiating instructions for installation or performance of equipment or systems designed by Contractor; for construction means, methods, techniques, schedules, sequences, procedures, and fabrication processes; for errors and omissions in Submittals; for coordination of the Work of the trades, safety precautions and performing the Work in a safe and satisfactory manner and in conformance with the Contract Documents.

If more than one submittal review stamp appears on this Submittal, the most stringent action and notations thereon apply. Signature of a submittal review stamp by Gensler or a consultant does not imply that it has reviewed work not within its professional discipline or scope of services.

v1 3/2012

By: 3761/ A. Strom

Date: Wed May 01, 2019

Project No: 06.1979.700

Submittal: BOUNCEX SignLocation Plans R3_190426

//gensler.ad/Projects/06/06.1979.700/Documentation/6/65/20190429 Coyle Signage sh

SEE NOTES ON SIGN LOCATION PLANS + SIGNAGE SHOPS

- SIGN TYPES
- B.1

ROOM ID
- B.2

ROOM THEME
- D.1

PRIVACY ON HOLD
- F.1

ELEVATOR EGRESS
- G.1

ELEVATOR JAMB
- H.1

EGRESS STAIR ID
- K.1

RESTROOM ID
- K.2

ALL GENDER RESTROOM
- R.1

AREA OF RESCUE ID
- S.1

PUSH PULL PT01
- S.2

PUSH PULL PT04
- S.3

PUSH PULL PT05
- T.1

TRASH/RECYCLING SIGNS
- U.1

STAIRWELL VINYL LOGO

RECEIVED

From: COYLE & CO GRAPHICS

By: 3761/ A. Strom

Date: 4/26/2019

Gensler

GENERAL NOTE FOR CONCRETE CORE WALLS: COYLE TO COORDINATE SIGN INSTALL FOR AFTER ART MURALS ARE COMPLETED

SHIFT SIGN TO THE RIGHT, SO NOT AT LOW PARTITION

COYLE TO PROVIDE NEW SIGNS FOR FREIGHT ELEVATORS (JAMBS + EGRESS MAP)+ ROOMS WITHIN FREIGHT AREA OR CONFIRM THAT ANY EXISTING SIGNS ARE COMPLIANT

COYLE TO PROVIDE NEW EGRESS STAIR SIGNS OR CONFIRM THAT ANY EXISTING SIGNS ARE COMPLIANT

NOTE: THIS WAS SUBMITTED BY COYLE AS PART OF THE SHOP DRAWINGS FOR "SIGN LOCATION PLANS". NEXT REVISION, COYLE SHOULD INCLUDE A TITLE BLOCK TRACKING ISSUANCE DATES

©2019 Gensler